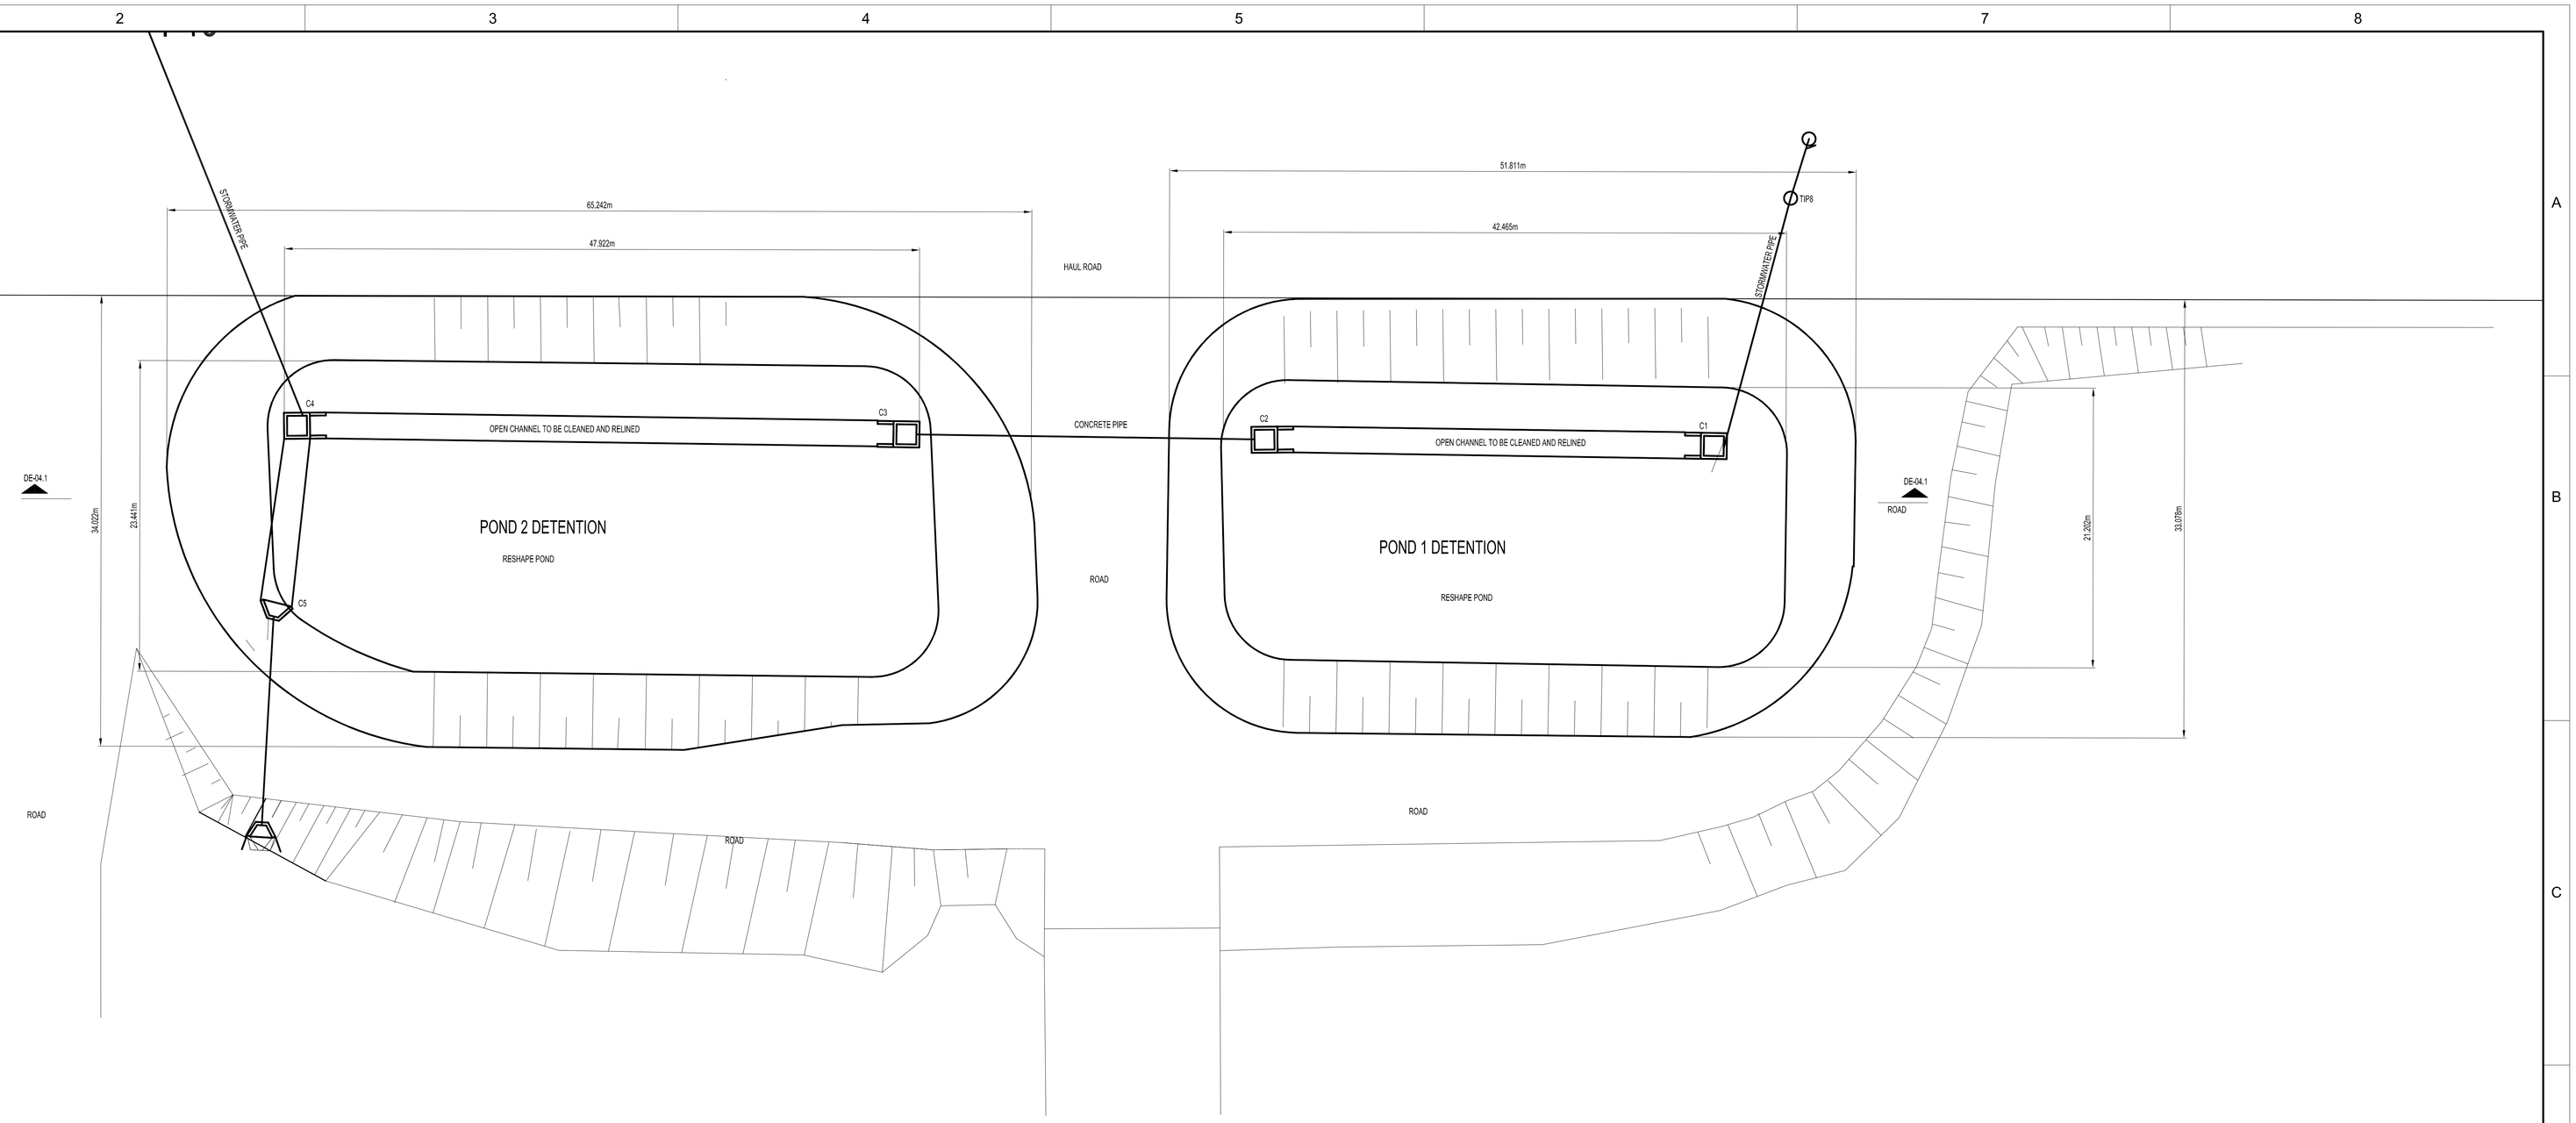

PLAN - DETENTION PONDS 1 ND 2 AT TIPPLER AREA

SCALE 1:200

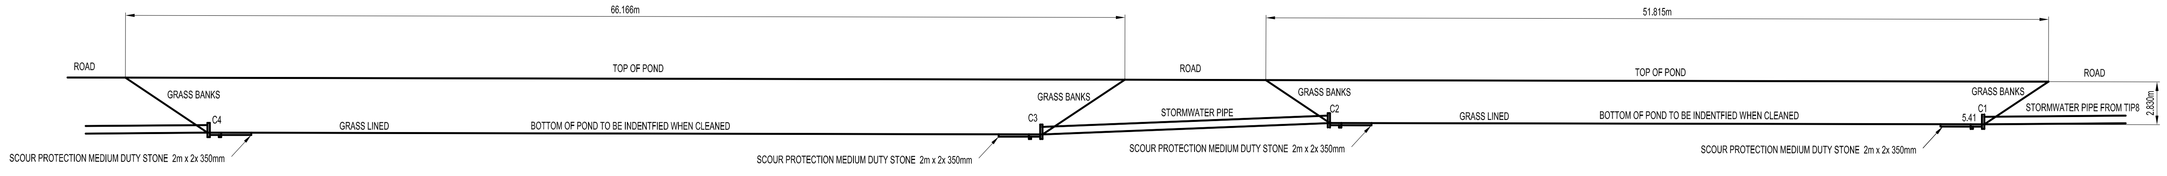

SECTION DE-04.1

SCALE 1:200

NOTES:

1. PONDS NEED TO BE REHABILITATED AND RELINED WITH GRASS.
2. ALL PIPES CULVERTS WITHIN THE POND MUST BE CLEANED AND DRAINAGE WITHIN THE POND MUST BE ACHIEVED.
3. ALL DEBRI AND SILT BUILD UP MUST BE REMOVED AND DEPOSITED TO A REPUTABLE DUMP SITE.
4. THE EXISTING ROAD SHOULD NOT BE DAMAGED DURING THE REHABILITATION OF THE POND, IF THIS OCCURS THEN THE ROAD NEEDS TO BE REINSTATED AND MADE GOOD.
5. DURING CONSTRUCTION THE MOVEMENT OF OPERATIONS SHOULD NOT BE IMPEDED
6. SUITABLE MATERIAL PREFERABLY G6 MATERIAL SHOULD BE IMPORTED FOR THE POSSIBILITY OF EARTHWORKS AND MUST BE COMPACTED TO 95% MOD AASHTO.

DRAWING NO.	REFERENCE
-	-

REFERENCE DRAWINGS

NOTES

1. DO NOT SCALE DRAWING - ONLY DIMENSIONS SHOWN TO BE USED.

2. THE CONTRACTOR SHALL VERIFY ALL CONDITIONS, DIMENSIONS AND LEVELS ON THE SITE AND NOTIFY THE NEC SUPERVISOR OF ANY VARIATIONS BEFORE CONSTRUCTION.

REVISIONS

NO.	DESCRIPTION	BY	CHKD	APPD	DATE
OA	ISSUED FOR TENDER	CN			12-12-2017

This Document including all design and information therein is Confidential Intellectual Property of Transnet
Copyright and all other rights are reserved by Transnet. This Document may only be used for its intended purpose.

CONTRACTOR / CONSULTANT			
TITLE	NAME	SIGN	DATE
OPERATING DIVISIONS			
TITLE	NAME	SIGN	DATE

TRANSNET CAPITAL PROJECTS					
TITLE	NAME	SIGN	DATE		
DRAWN	CN		12	12	2017
CHECKED	CN		12	12	2017
DESIGNED	CN		12	12	2017
CHECKED	CN		12	12	2017
Pr. Eng. / Pr.Tech. Eng.					
NAME	M. MALAPANE		DATE		
SIGNATURE			12	12	2017
REG. NUMBER	20150383				
SCALE :	AS SHOWN				

Transnet Capital Projects
TRANSNET LTD. (TRADING AS TRANSNET CAPITAL PROJECTS) REG. NO. 1990/000900/30
CARLTON CENTRE
150 COMMISSIONER STREET
JOHANNESBURG 2001
TEL: 011 308 3000
FAX: 011 308 3310

TRANSNET

SALDANHA STORMWATER MANAGEMENT

TIPPLER AREA

DETENTION PONDS

DETAILS

PROJECT NUMBER	CO	FBS	DS	TYPE	DRAWING NO.	SHEET	REV	ID
1 2 2 6 5 5 1 -	2 -	0 0 1 -	C -	D E -	0 0 0 1 -	0 4 -	O A	CN

OA